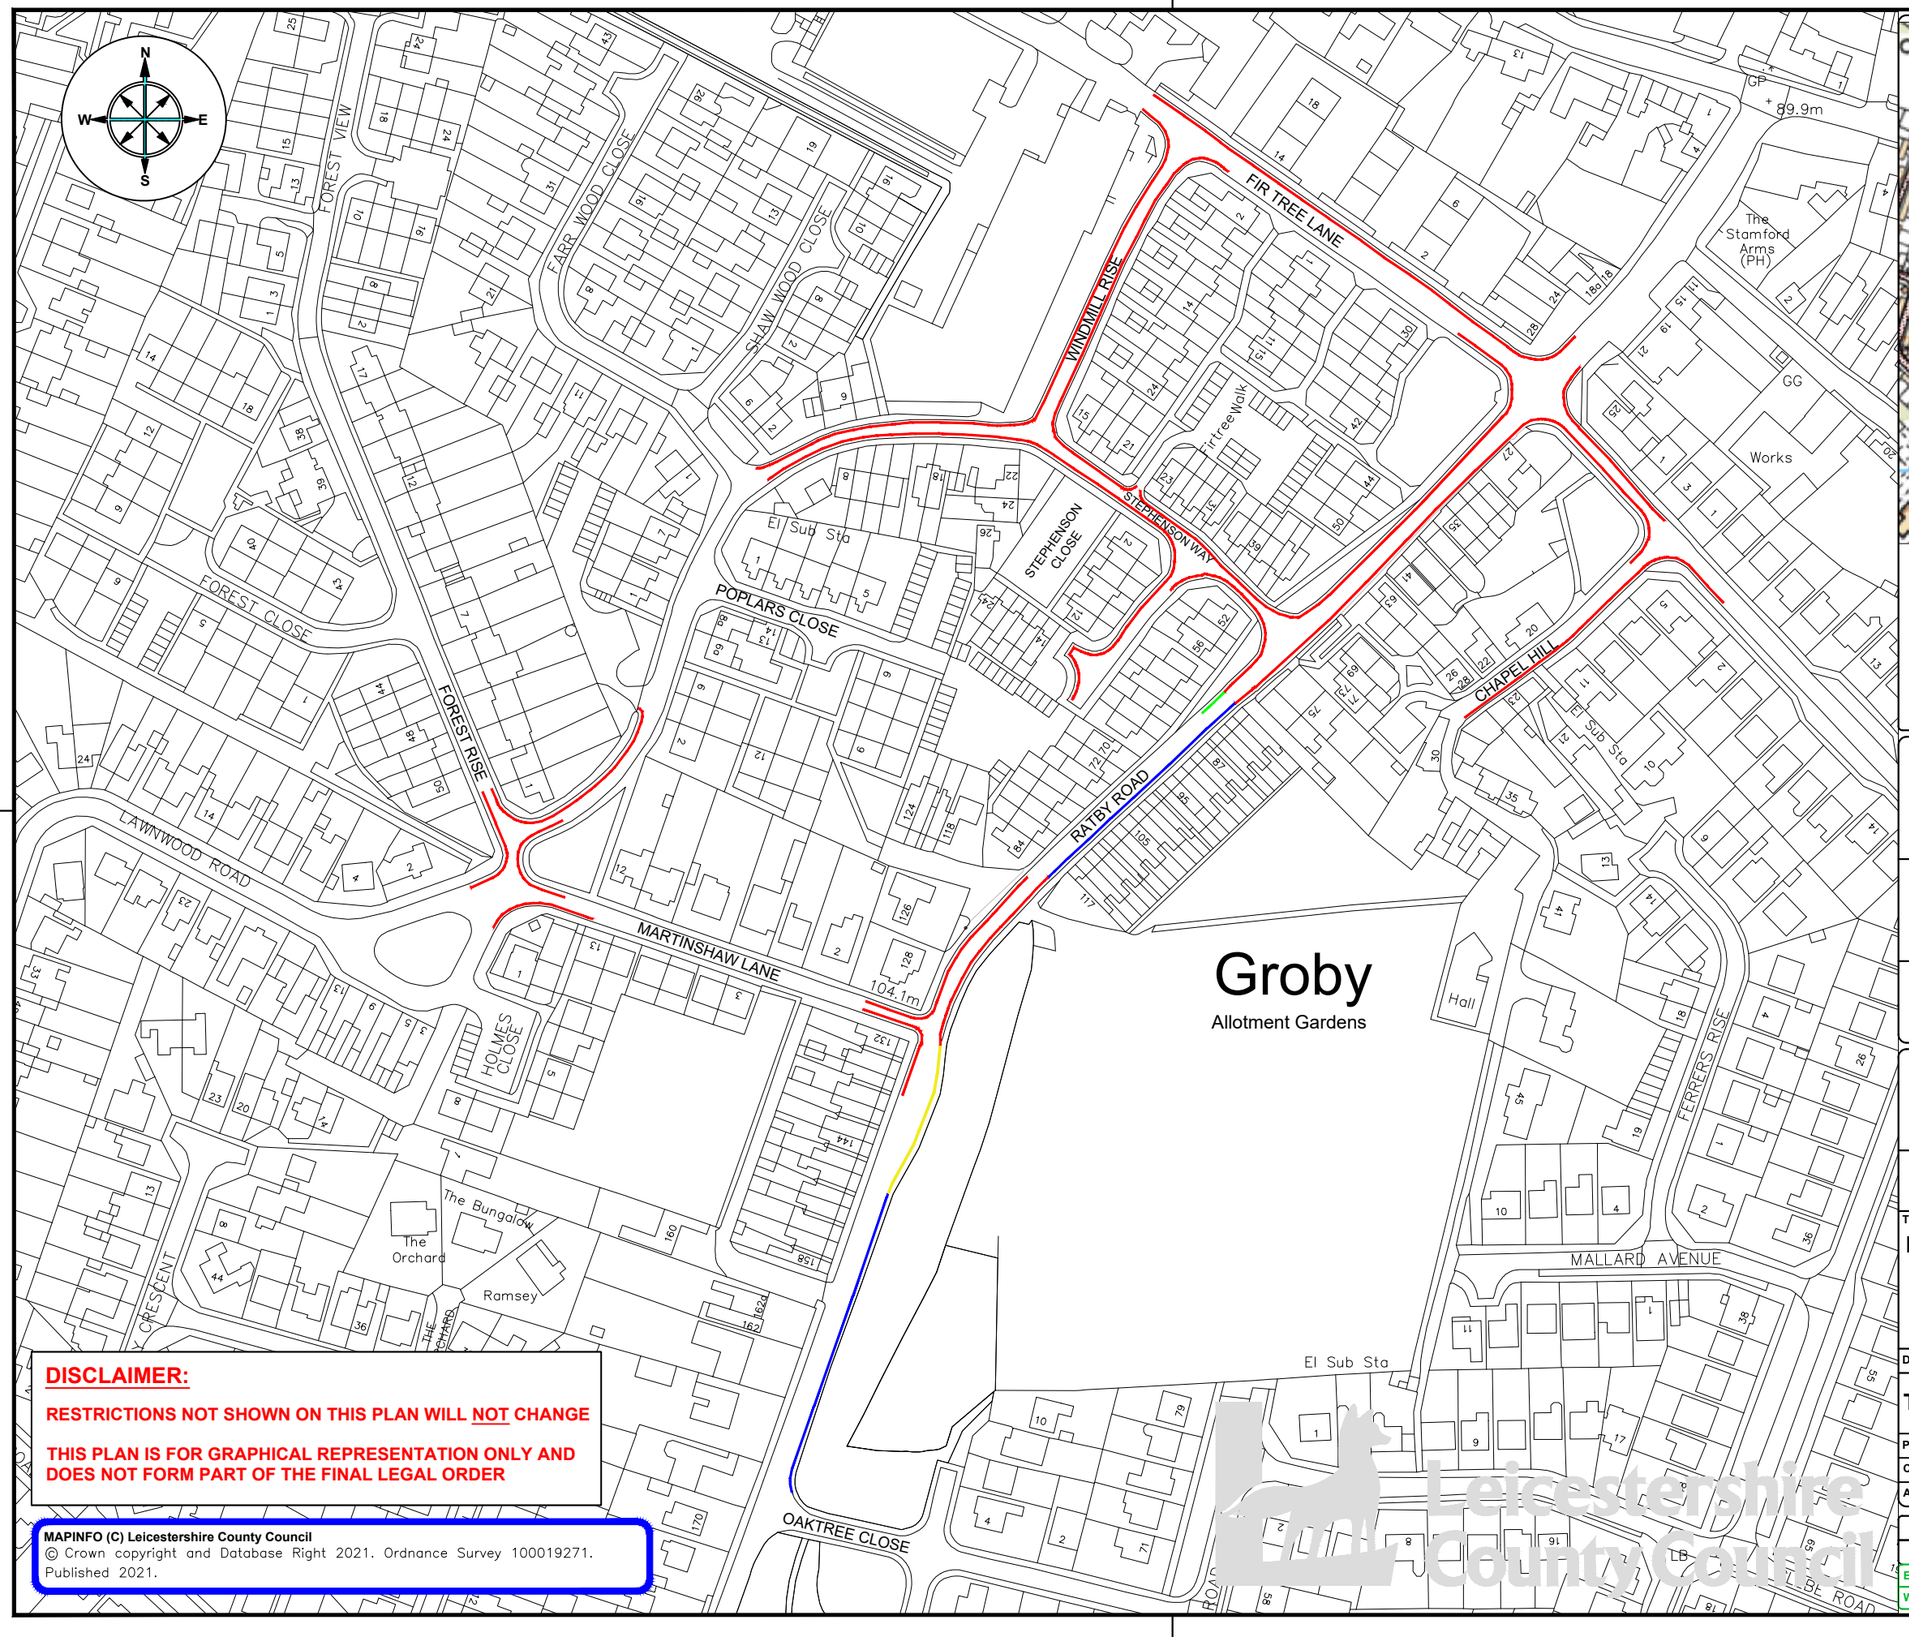

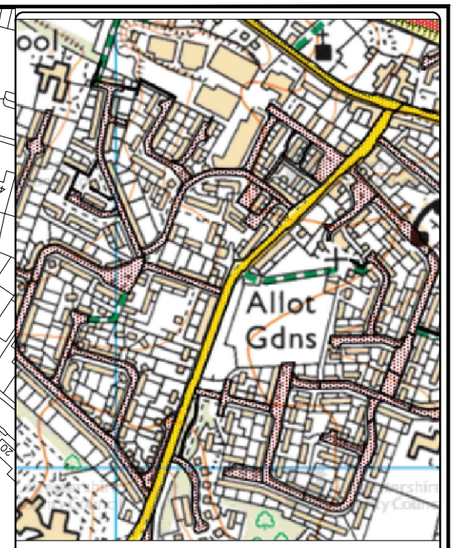

KEY

- Existing Restrictions
- Proposed unrestricted parking, Bus Stop clearway markings to be removed
- Proposed No Waiting At Any Time
- Proposed Removal of restrictions

DISCLAIMER:

RESTRICTIONS NOT SHOWN ON THIS PLAN WILL NOT CHANGE

THIS PLAN IS FOR GRAPHICAL REPRESENTATION ONLY AND DOES NOT FORM PART OF THE FINAL LEGAL ORDER

MAPINFO (C) Leicestershire County Council
© Crown copyright and Database Right 2021. Ordnance Survey 100019271.
Published 2021.

Leicestershire County Council

ENVIRONMENT AND TRANSPORT DEPARTMENT

ANN CARRUTHERS DIRECTOR

NETWORK MANAGEMENT DEVELOPMENT & GROWTH

RATBY ROAD, GROBY

TITLE:

PROPOSED WAITING RESTRICTION

DRAWING NUMBER		SCALE
TM5037/T1/1		NTS
PREPARED BY:	F JONES	DATE: FEB 2021
CHECKED BY:	Z NOVSARKA	SIZE : A3
APPROVED BY:	G NEAT	CORR. FILE :

COUNTY HALL * GLENFIELD * LEICESTER * LE3 8ST
Tel: 01163 050001 * Fax: 0116 3050006
E.Mail address: customerservices@leics.gov.uk
Website: www.leicestershire.gov.uk